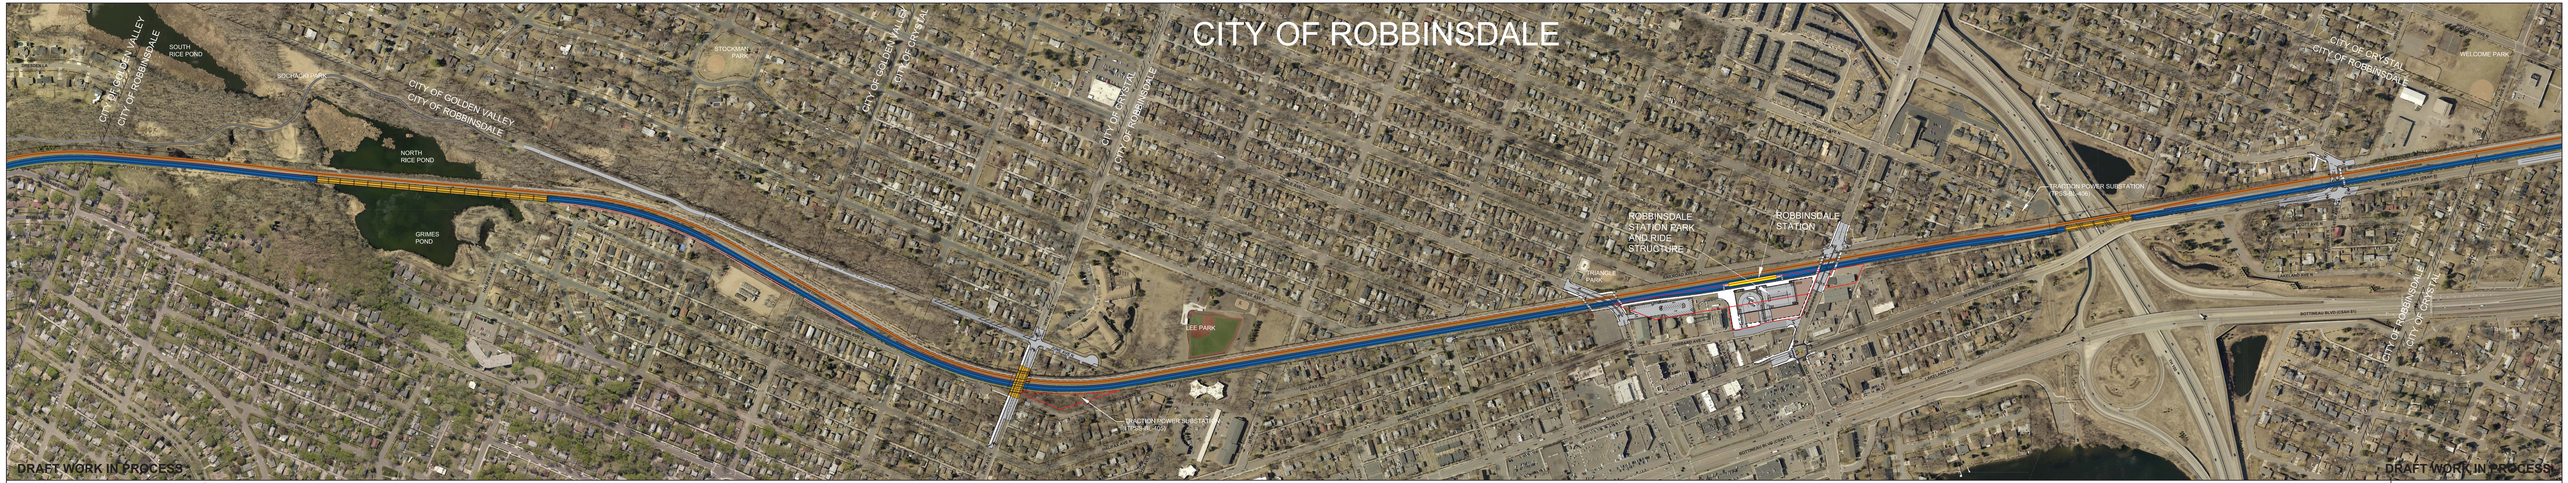

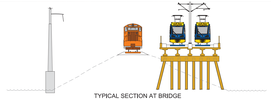

TYPICAL SECTION AT BRIDGE

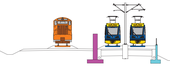

TYPICAL SECTION - CORRIDOR PROTECTION WALL

TYPICAL SECTION - CORRIDOR PROTECTION DITCH

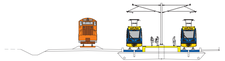

TYPICAL SECTION AT STATION

BLUE LINE LRT EXTENSION

SEGMENT R - CITY OF ROBBINSDALE

PRELIMINARY ENGINEERING LAYOUT

LEGEND

LRT TRACK AREA	RETAINING WALL	PROPERTY LINE		EXISTING SIGNALIZED INTERSECTION	
BRIDGE TRACK AREA	CORRIDOR PROTECTION WALL	EXISTING RIGHT OF WAY		PROPOSED SIGNALIZED INTERSECTION	
STATION PLATFORM	ROADWAY	TOTAL PROPERTY ACQUISITION		PROPOSED DIRECTIONAL LANE USE	
BRIDGE	SIDEWALK	PARTIAL PROPERTY ACQUISITION		SYSTEMS EQUIPMENT HOUSE (TPSS OR SIGNAL BUNGALOW)	
BNSF MAINTENANCE ROAD	TRAIL	SAWCUT		NOISE WALL	
POTENTIAL FUTURE DEVELOPMENT (BY OTHERS)	MILL AND OVERLAY	FENCE			

Kimley»Horn

AUGUST 2016