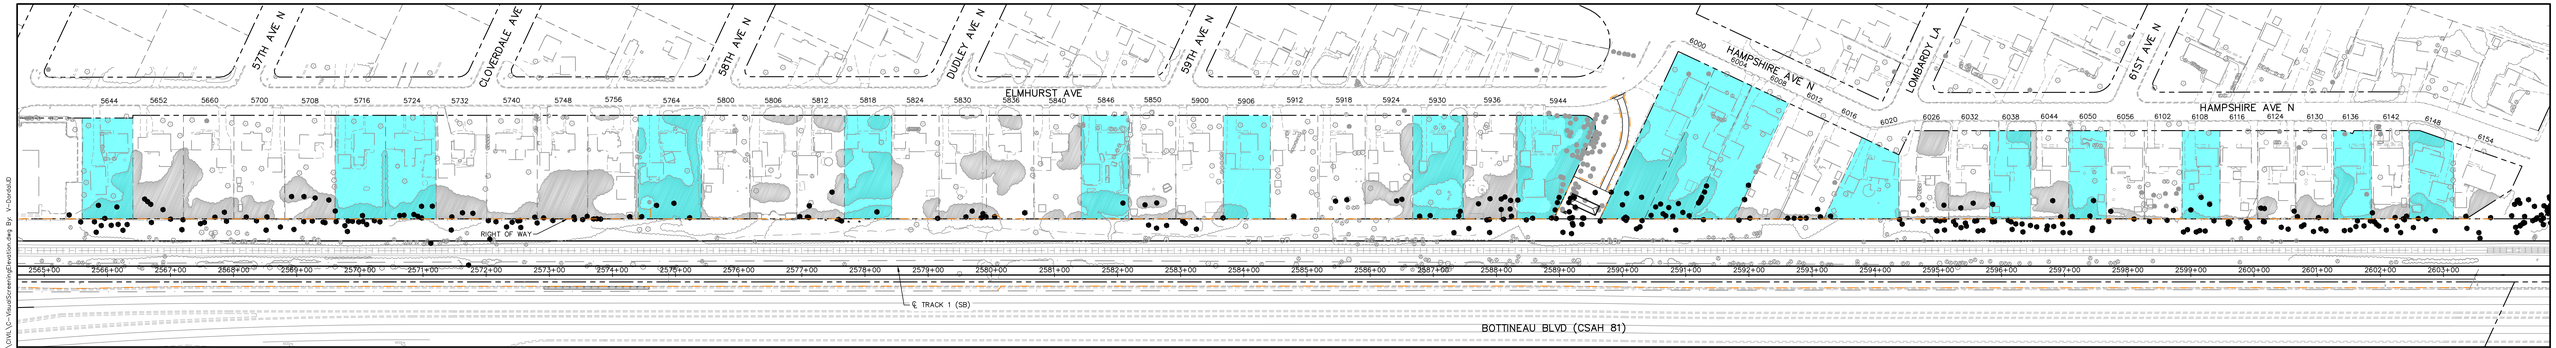

DRAFT-WORK IN PROCESS

LEGEND	SURVEYED HOME/GARAGE (HEIGHT NOT TO SCALE)	UNSURVEYED HOME/GARAGE (HEIGHT NOT TO SCALE)	HOME WITH 2ND FLOOR WINDOW (FACING EAST)	1-STORY HOME	SURVEYED TREE (6" OR GREATER CALIPER)	VEGETATION WITHIN PROPERTY LIMITS (FROM AERIAL MAPPING)	LIMITS OF CONSTRUCTION	EXISTING GROUND AT BACK OF HOUSE (FROM AERIAL MAPPING)	EXISTING GROUND AT RIGHT OF WAY (FROM AERIAL MAPPING)	8' OFFSET OF EXISTING GROUND AT RIGHT OF WAY	EYE LEVEL OF LRT RIDER (6.2' ABOVE TOP OF RAIL)

BLUE LINE LRT EXTENSION

CITY OF CRYSTAL
VISUAL SCREENING

3/23/2017

NORTH
0 30 60 120

METROPOLITAN COUNCIL

Kimley»Horn

Wed, 22, 2017 09:49 am M:\0910\350_Design_Consultant\CAD\030-SEGMENT-C\PLEXHIBITS\CIVIL\C-VisualScreening\Elevation.dwg By: V.Dobosz