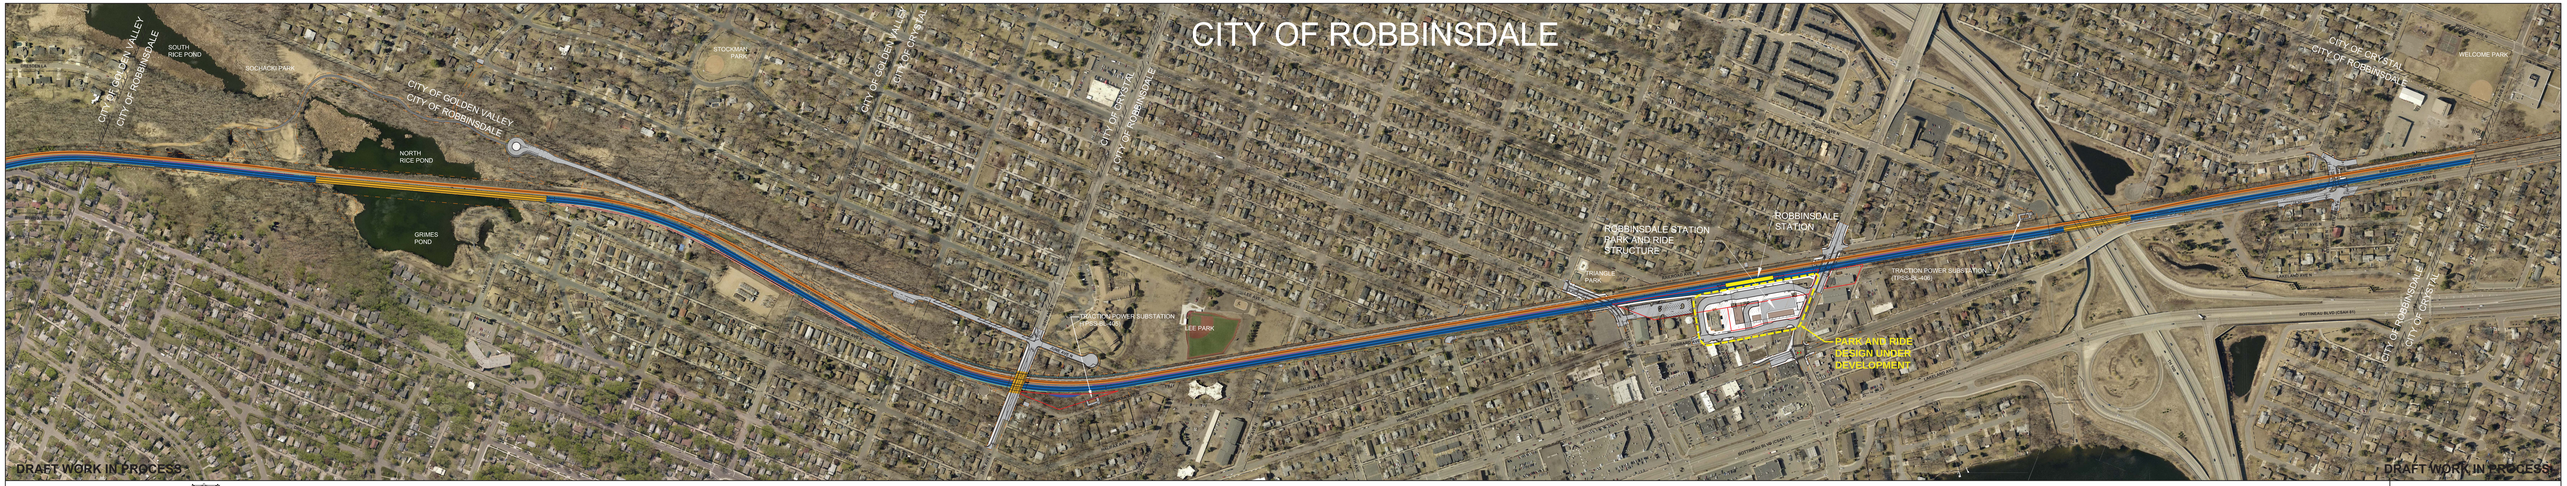

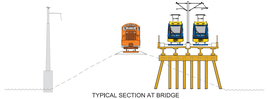

TYPICAL SECTION AT BRIDGE

TYPICAL SECTION - CORRIDOR PROTECTION WALL

TYPICAL SECTION - CORRIDOR PROTECTION DITCH

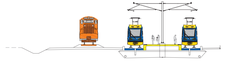

TYPICAL SECTION AT STATION

BLUE LINE LRT EXTENSION

SEGMENT R - CITY OF ROBBINSDALE

60% SUBMITTAL LAYOUT

LEGEND

	LRT TRACK AREA		ROADWAY		EXISTING RIGHT OF WAY		GATE ARM
	BUS/T TRACK AREA		SIDEWALK		PROPERTY LINE		PROPOSED DIRECTIONAL LANE USE
	STATION PLATFORM		TRAIL		TOTAL PROPERTY ACQUISITION		EXISTING SIGNALIZED INTERSECTION
	BUS/T MAINTENANCE ROAD		RETAINING WALL		PARTIAL PROPERTY ACQUISITION		PROPOSED SIGNALIZED INTERSECTION
	BRIDGE/OVERPASS		CORRIDOR PROTECTION WALL		CONSTRUCTION LIMITS		FENCE
	SYSTEMS EQUIPMENT HOUSE (TPSS OR SIGNAL BUNGALOW)		STORMWATER BMP				

Kimley»Horn

MARCH 2017