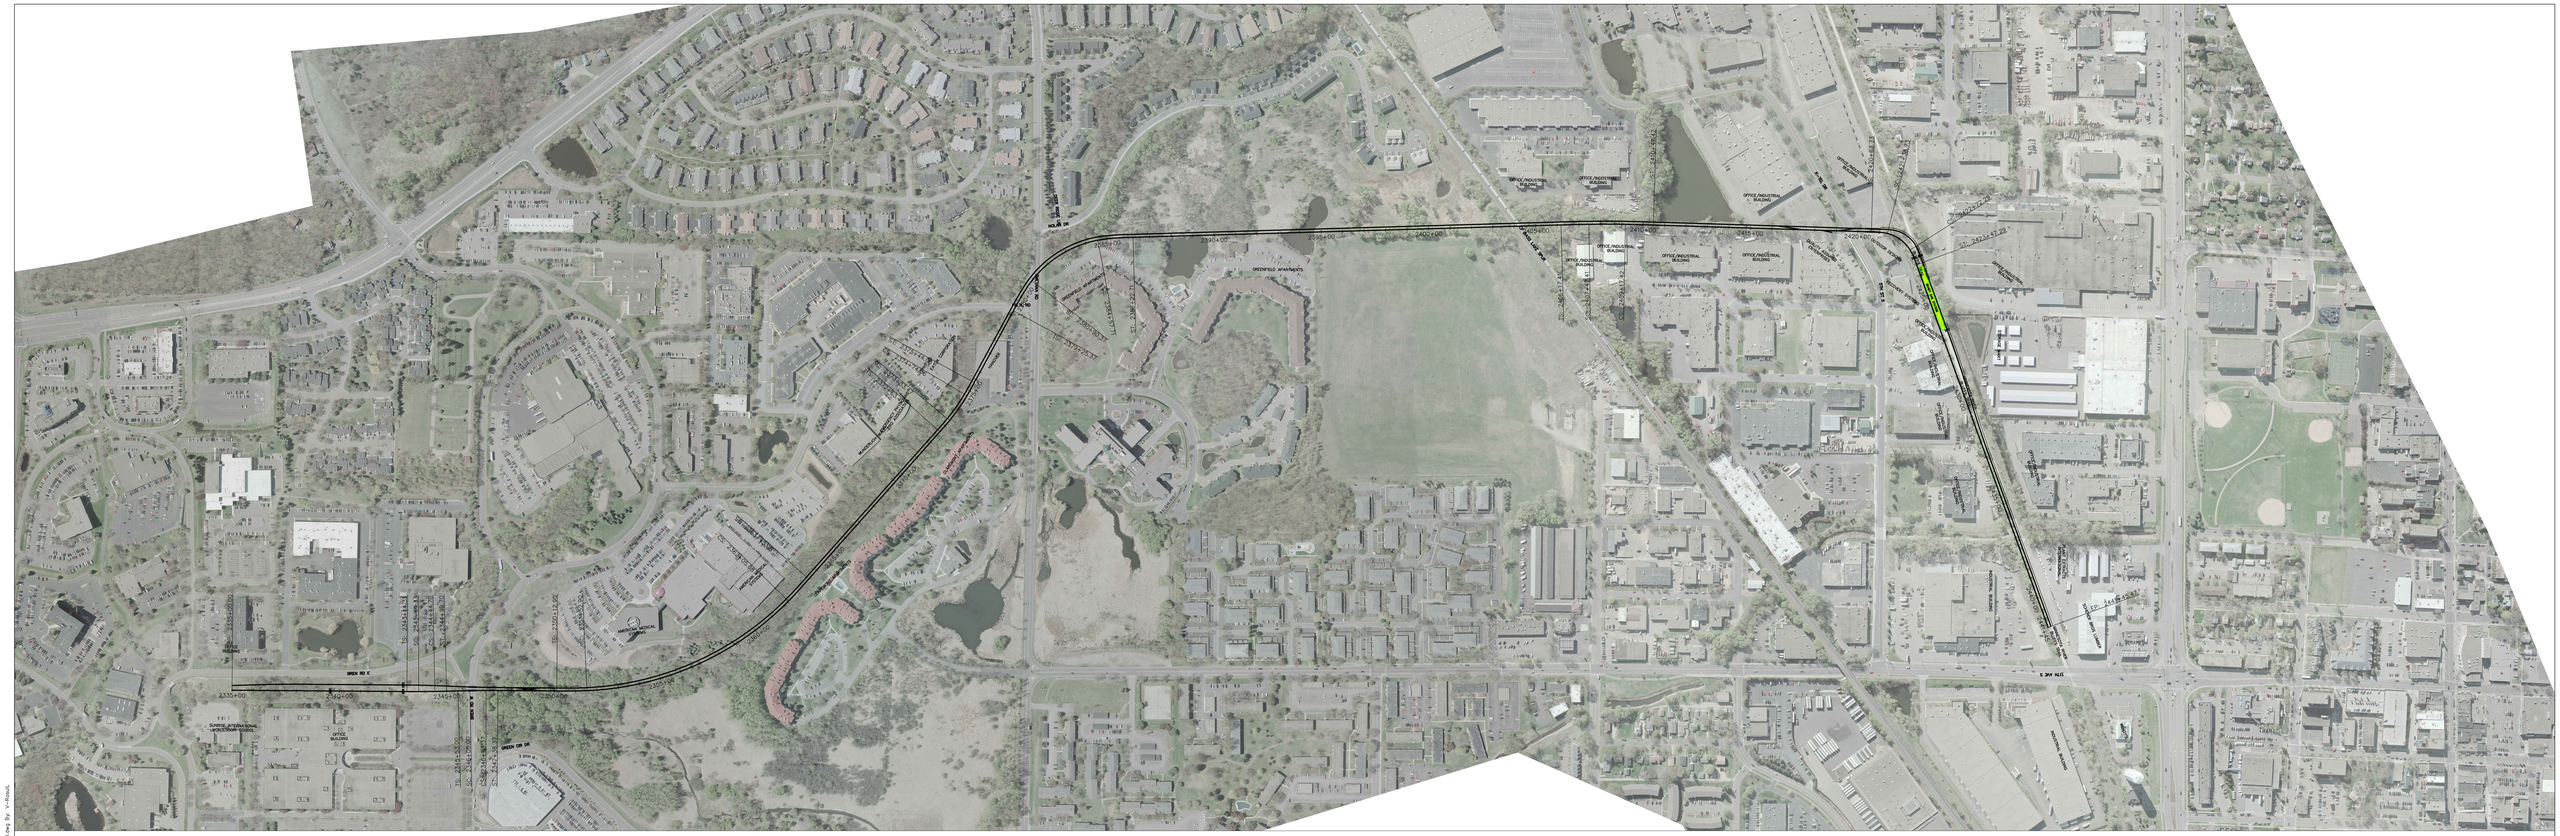

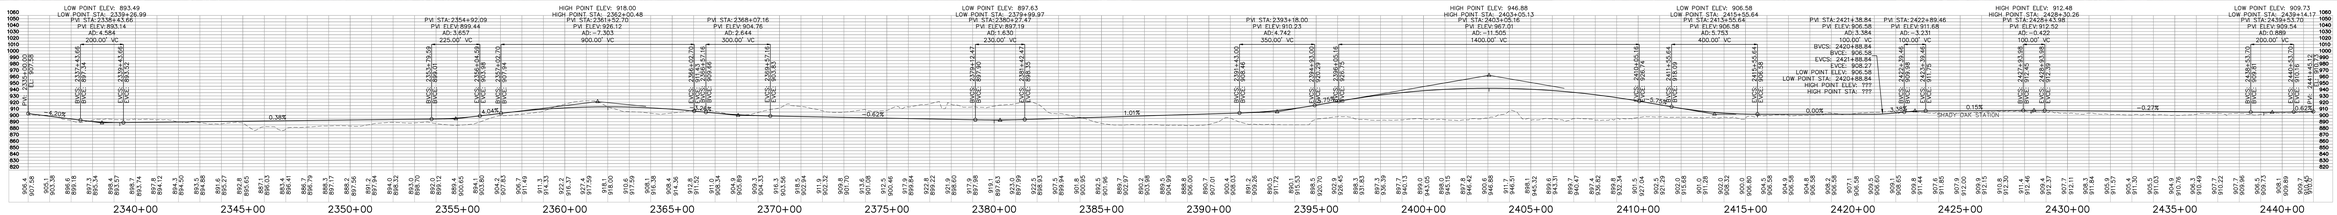

DRAFT-WORK IN PROCESS

SOUTHWEST
Green Line LRT Extention

SOUTHWEST LIGHT RAIL

TRACK PLAN AND PROFILE
SEGMENT W3 -- SMETANA/FELTL STATION NOT PRECLUDED

Rev 0
07/15/2015

0 75 150 300

METROPOLITAN COUNCIL

jul. 15 2015 09:43 pm K:\SWLL\MOC\CAD\SEGMENT W3\SHEETS\TRACK PLAN-W3-TRK_SEGMENT_W3_15.mxd By: jr Mxd: