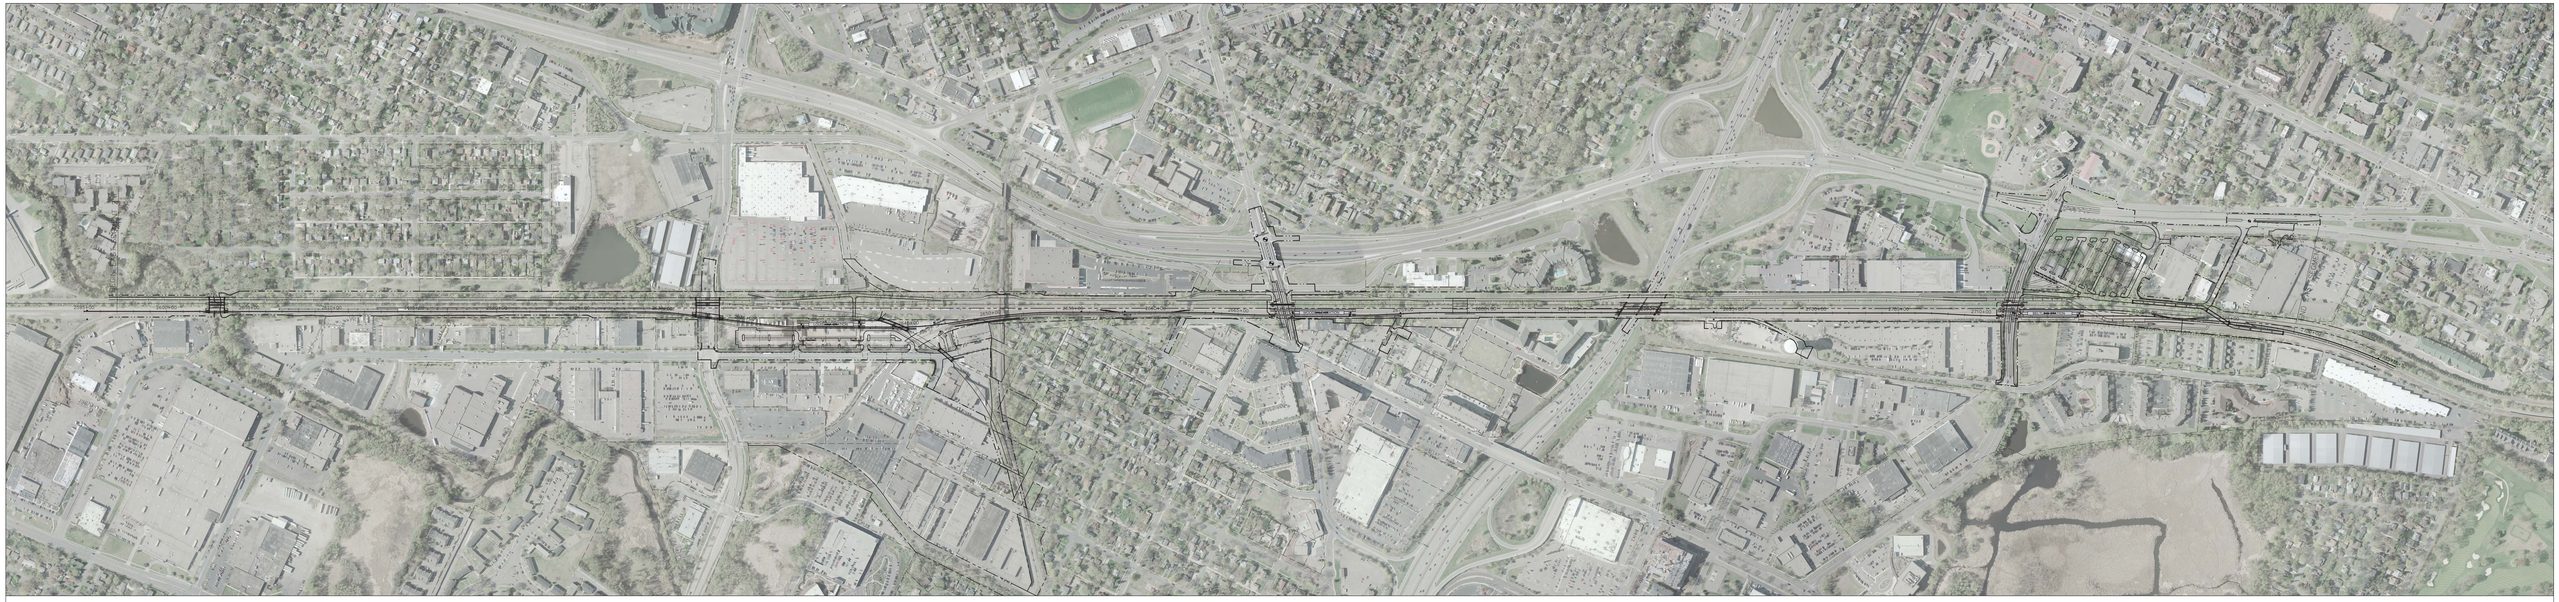

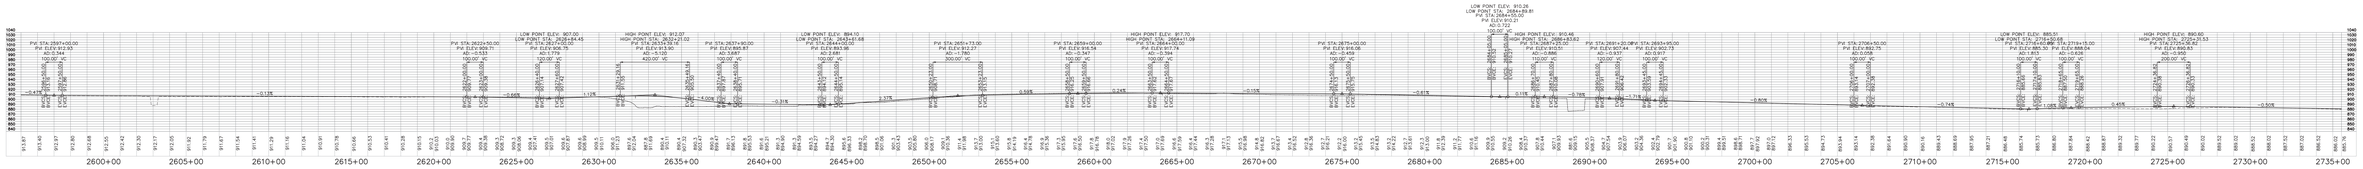

DRAFT - WORK IN PROCESS

SOUTHWEST
Green Line LRT Corridor

SOUTHWEST LIGHT RAIL

TRACK PLAN AND PROFILE
SEGMENT E2

REV: 0

DATE : 07/15/2015

0 75 150 300

METROPOLITAN COUNCIL

AECOM