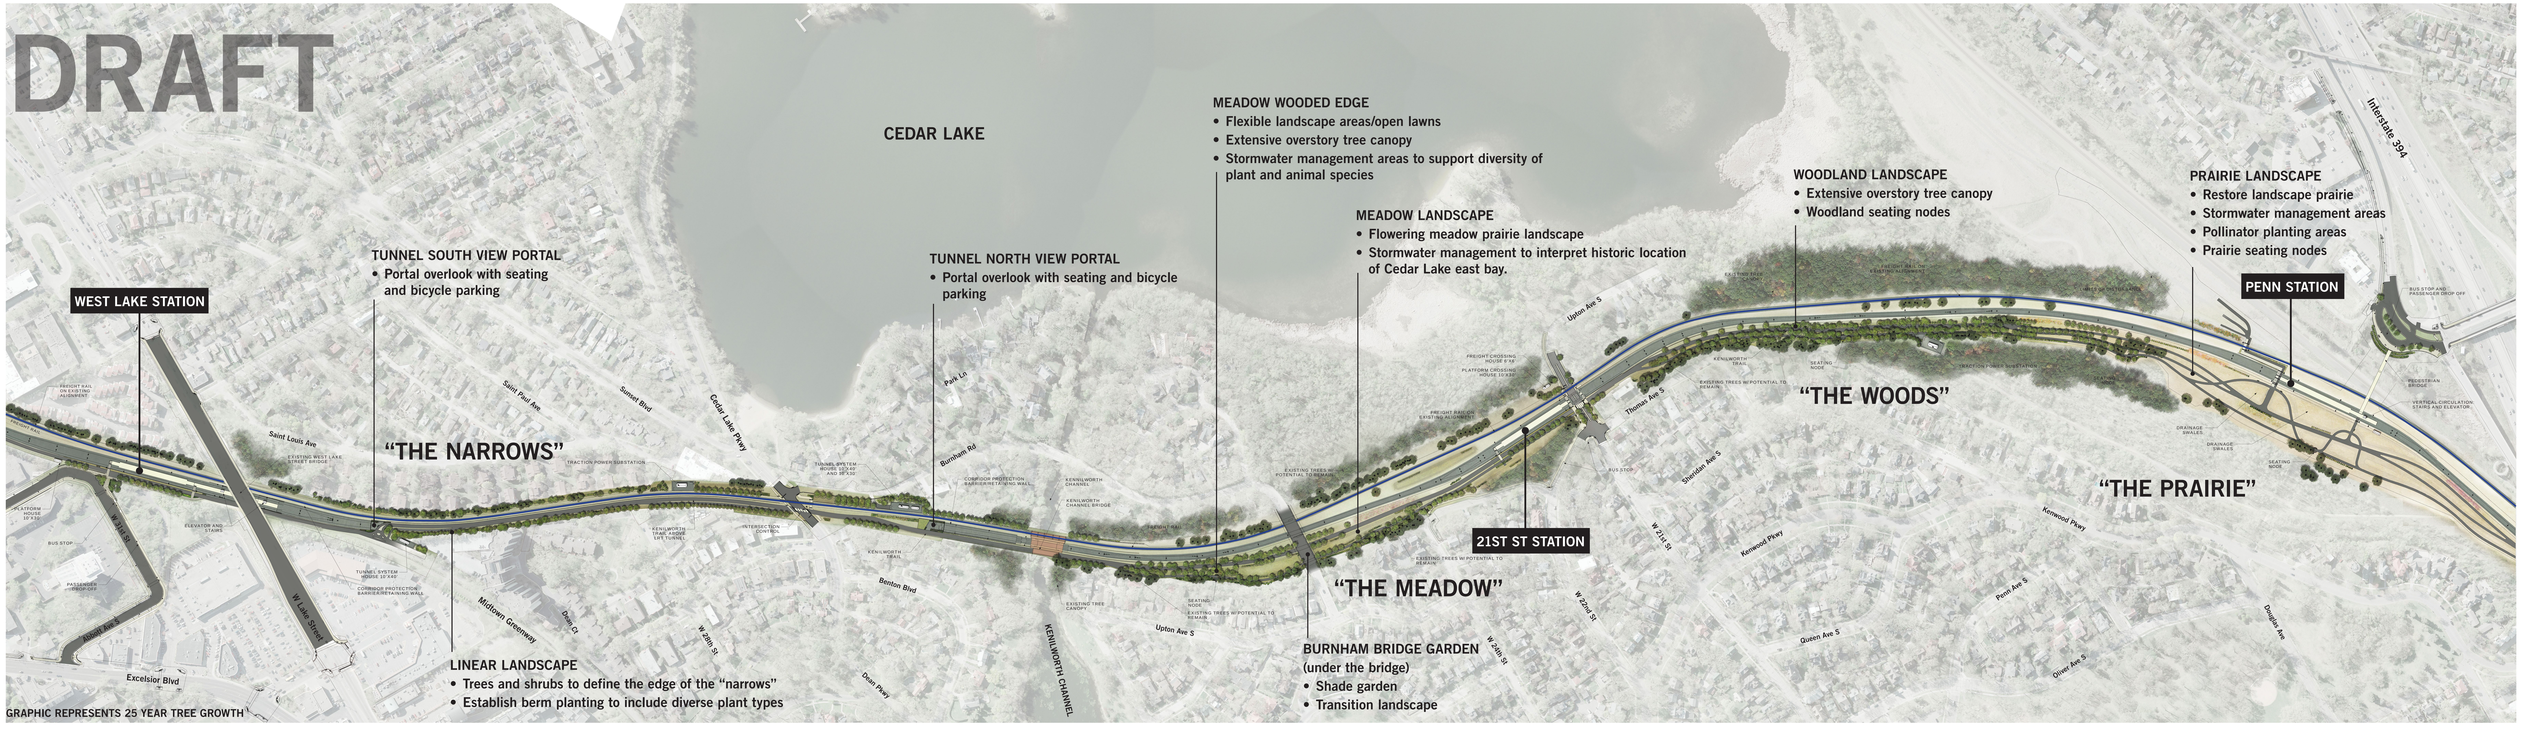

KENILWORTH CORRIDOR FINAL LANDSCAPE DESIGN CONCEPT

OCTOBER 26, 2015
SCALE: 1" = 100'

DRAFT - WORK IN PROCESS

SOUTHWEST Green Line LRT Extension
AECOM
Kimley»Horn
PERKINS+WILL
community design group