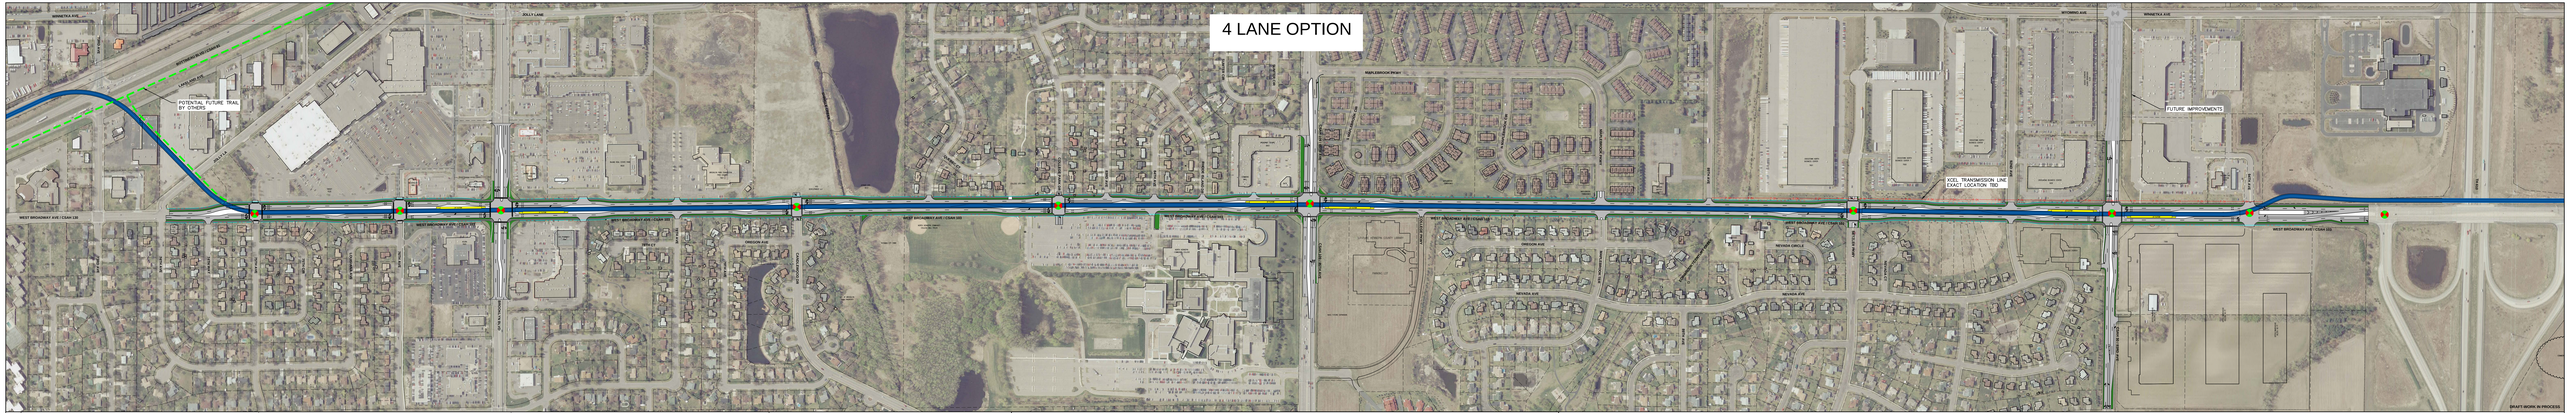

MAINLINE

TYPICAL SECTION

INTERSECTION WITH PLATFORM

TYPICAL SECTION

INTERSECTION WITHOUT PLATFORM

TYPICAL SECTION

BLUE LINE LRT EXTENSION

CITY OF BROOKLYN PARK

WEST BROADWAY AVENUE (CSAH 103) IMPROVEMENTS

4 LANE OPTION

COLOR LEGEND

	LRT TRACK AREA		PROPOSED SIGNALIZED INTERSECTION
	SIDEWALK AREA / BIKEWAY		EXISTING RIGHT OF WAY
	STATION PLATFORM		PROPOSED RIGHT OF WAY
	LANDSCAPE AREA		PROPERTY LINE
	ROADWAY		BUILDING OUTLINE
	TRAIL / SIDEWALK		POTENTIAL FUTURE TRAIL BY OTHERS

MARCH 5, 2015

Kimley»Horn