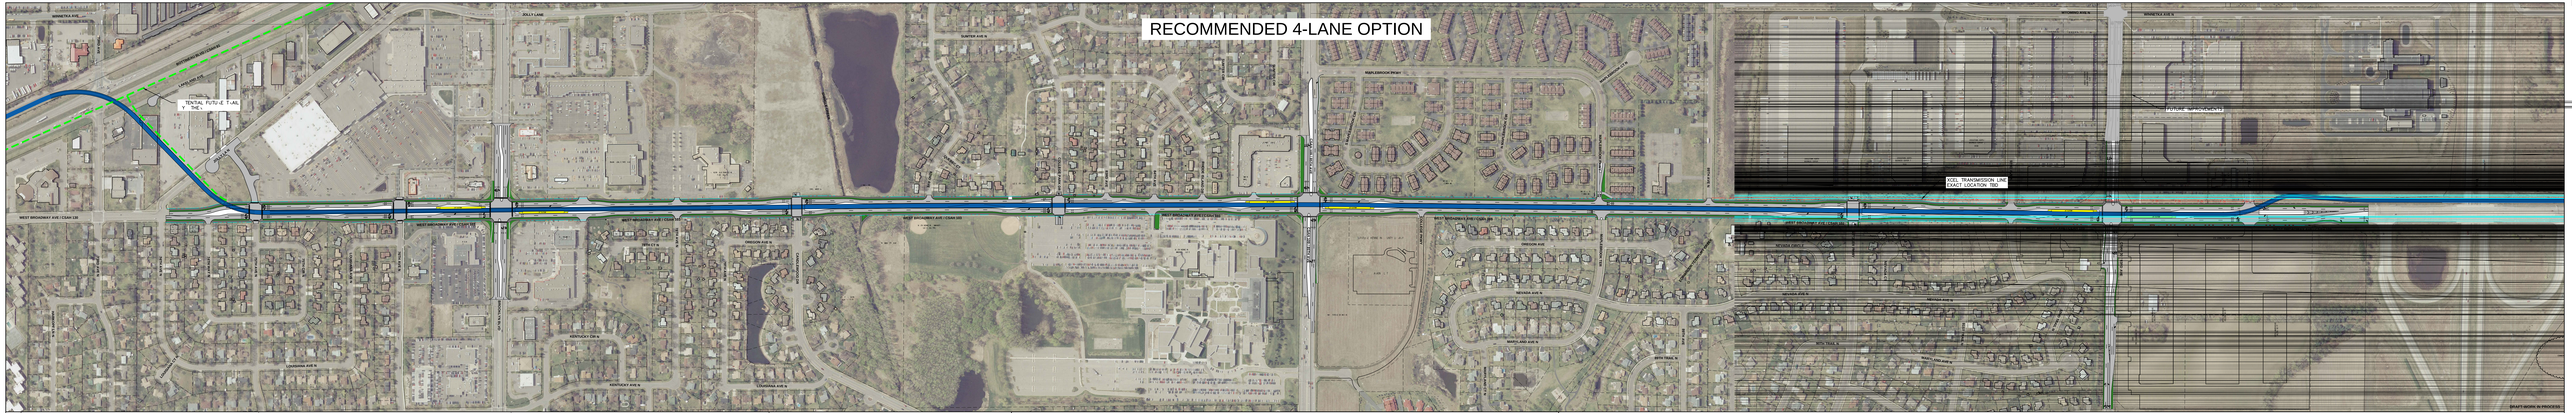

MAINLINE

TYPICAL SECTION

INTERSECTION WITH PLATFORM

TYPICAL SECTION

INTERSECTION WITHOUT PLATFORM

TYPICAL SECTION

BLUE LINE LRT EXTENSION

CITY OF BROOKLYN PARK

WEST BROADWAY AVENUE (CSAH 103) IMPROVEMENTS

RECOMMENDED 4-LANE OPTION

COLOR LEGEND

LRT TRACK AREA	PROPOSED SIGNALIZED INTERSECTION
SIDEWALK AREA / MEDIAN	EXISTING RIGHT OF WAY
STATION PLATFORM	PROPOSED RIGHT OF WAY
LANDSCAPE AREA	PROPERTY LINE
ROADWAY	BUILDING OUTLINE
TRAIL / SIDEWALK	POTENTIAL FUTURE TRAIL BY OTHERS

APRIL 6, 2015

Kimley»Horn